SHEET NO.	TOTAL SHEETS
5	35

REGISTERED CIVIL ENGINEER

DATE

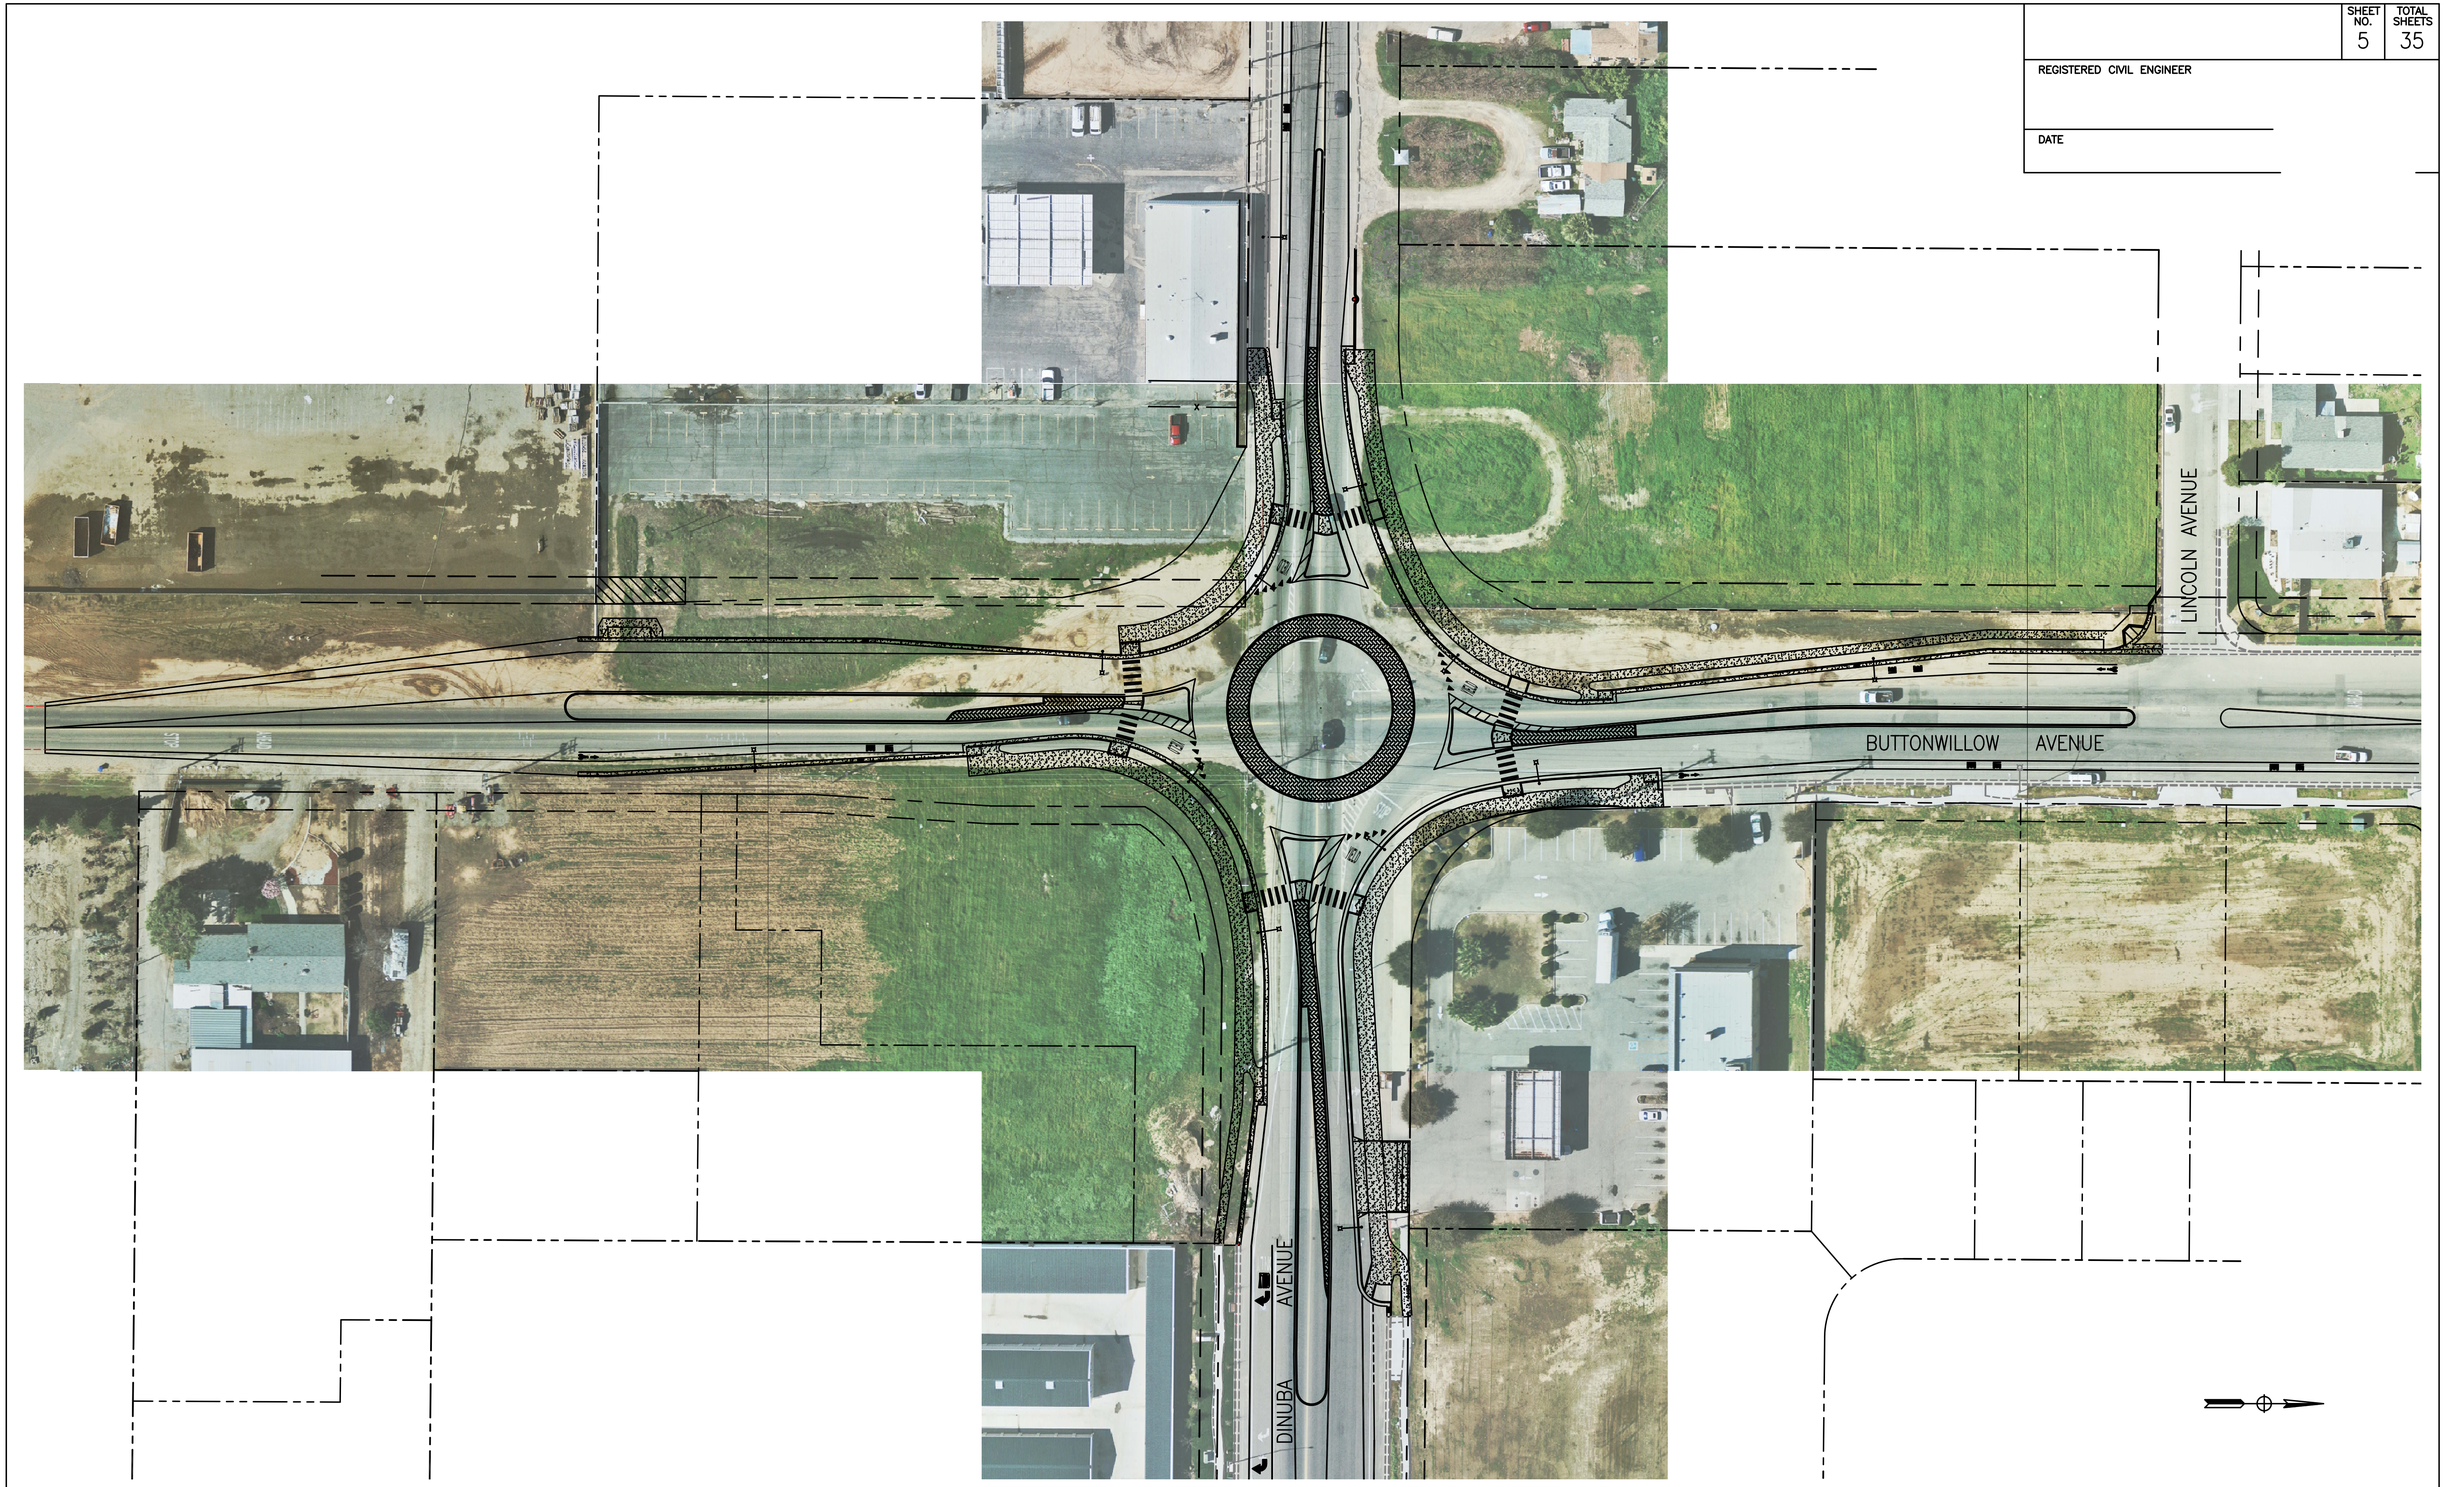

G-1

HORIZOTAL SCALE 1" = 40'

0 20 40 60 80

PETERS ENGINEERING GROUP
952 POLLASKY AVENUE
CLOVIS, CALIFORNIA 93612
PHONE (559) 299-1544
FAX (559) 299-1722

CITY OF REEDLEY
PUBLIC WORKS DEPARTMENT
1733 9TH STREET
REEDLEY, CALIFORNIA 93654

	BY
DESIGN	PNG
DRAWN	PNG
CHECKED	DMP

DINUBA AND BUTTONWILLOW ROUNDABOUT

LAYOUT

ORIGINAL SCALE IN INCHES FOR REDUCED PLANS 0 1 2 3

DISREGARD PRINTS BEARING EARLIER REVISION DATES →

REVISION DATES (PRELIMINARY STAGE ONLY)
1/16/09 3/30/10 3/30/10 5/21/10

DWG: S:\2006\06-0735\Acad\Other\Pre Bid Meeting\Layout Striping.dwg USER: phil gintner DATE: Jun 08, 2010 3:55pm